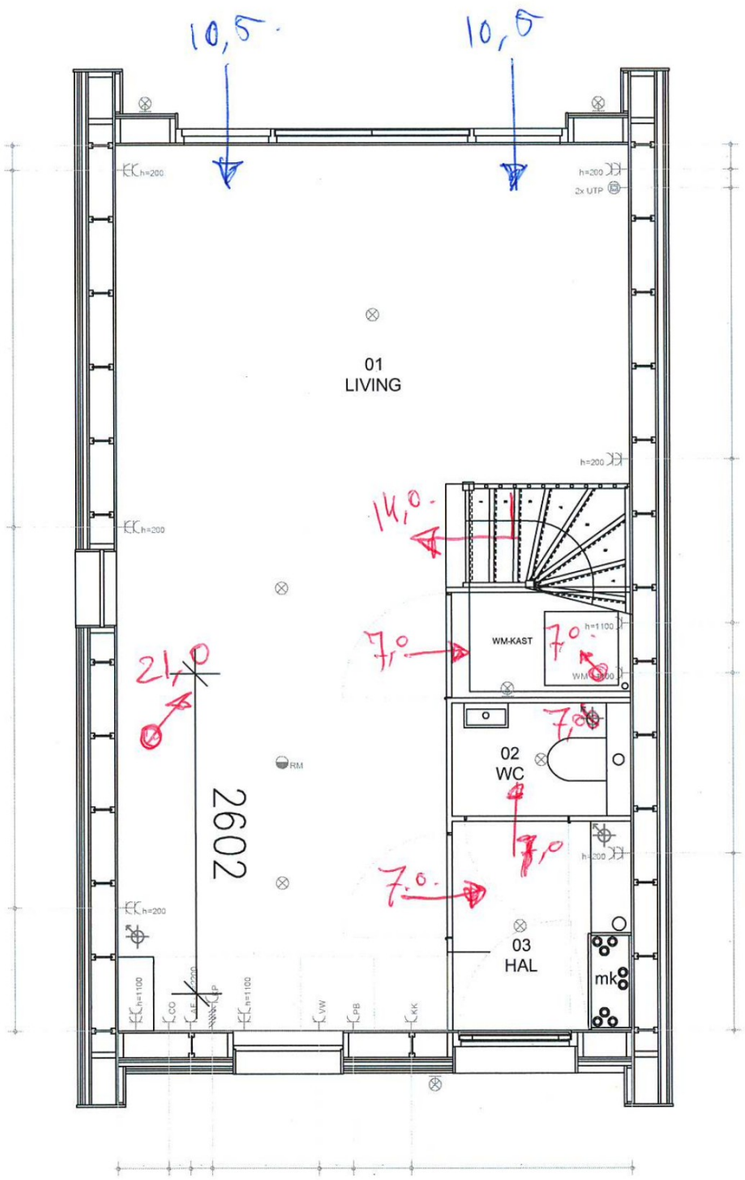

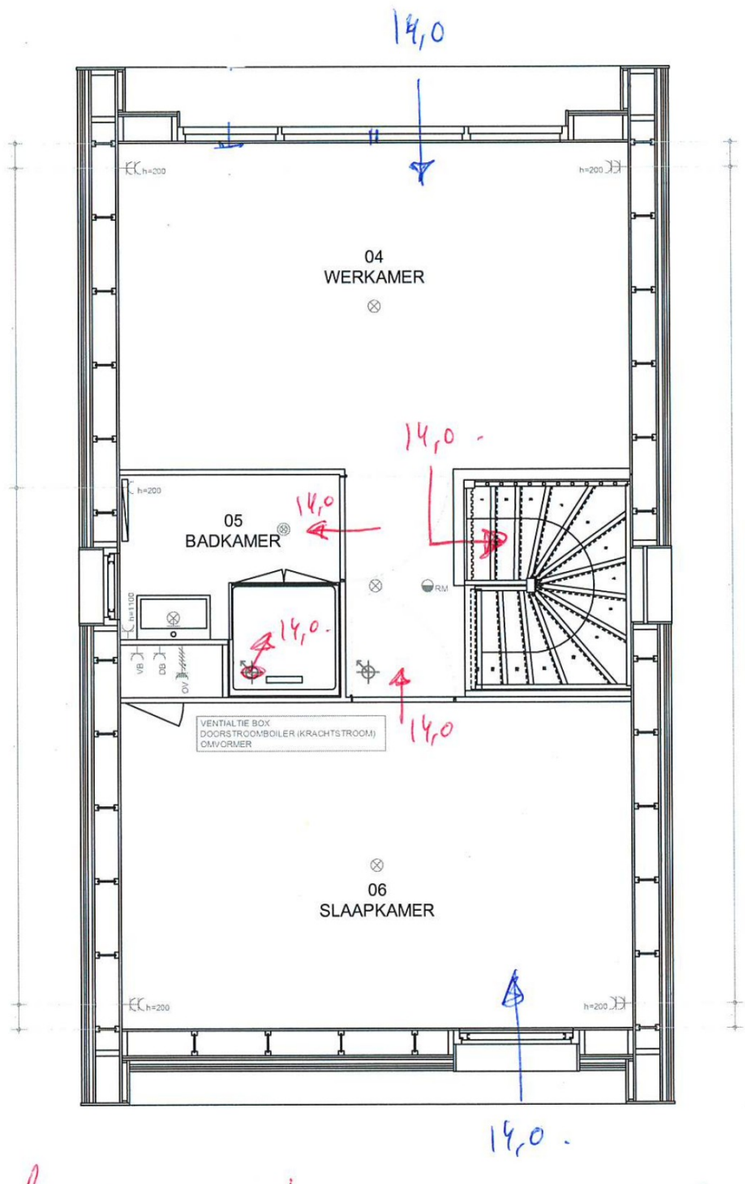

HOOFDVERDEELKAST		
GR1	230V/16A/1-p+nul	WCD's BG
GR2	230V/16A/1-p+nul	WCD's VERD. VENTILATIEBOX
GR3	230V/16A/1-p+nul	VERLICHTING, ROOKM, AFZUIG
GR4	230V/16A/1-p+nul	WASMACHINE
GR5	230V/16A/1-p+nul	VAATWASSER
GR6	2x230V/16A/2-p	KOOKPLAAT
GR7	230V/16A/1-p+nul	PLINTBOILER
GR8	230V/16A/1-p+nul	COMBIOVEN
GR9	400V/16A??	DOORSTROOMBOILER
GR10	400V/16A??	OMVORMER
GR11	230V/16A/1-p+nu	LUCHT-LUCHT (AIRCO)
1x	40A/4-p	HOOFDSCHAKKELAAR
1x	80A/4-p	VERDEELBLOK
2x	40A/0,03A-4-p	AARDLEKSCHAKELAARS
1x	40A/0,3A-4-p	AARDLEKSCHAKELAAR
1x	230V/16A/0.03A/2-p	AARDLEKSCHAKELAAR
1x	400V/16A/0.03A/4-p	AARDLEKSCHAKELAAR

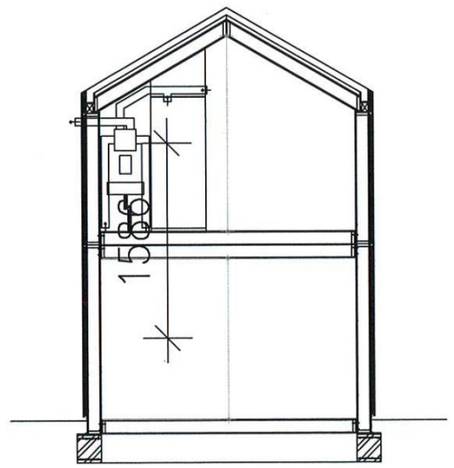

afvoer.
overstroom.
overstroom via trap.
toevoer ZR-roosters.

- DUBBELE WANDCONTACTDOOS
- ENKELE WANDCONTACTDOOS
- DOORSTROOMBOILER - 2 x 230V
- OMVORMER - 400V
- UPT AANSLUITING
- AANSLUITPUNT VERLICHTING PLAFOND
- AANSLUITPUNT VERLICHTING WAND
- INBOUWSPOT PLAFOND
- ROOKMELDER
- THERMOSTAAT

AF	AFZUIGKAP
BO	BOILER
DB	DOORSTROOMBOILER
CO	COMBIOVEN
DR	DROGER
OV	OMVORMER
KK	KOELKAST
KP	KOOKPLAAT
PB	PLINTBOILER
QU	QUOOKER
VB	VENTILATIEBOX
WM	WASMACHINE

CONCEPT

PROJECT
xxxx
OPDRACHTGEVER
xxxx
TEKENING
Elektraplan / installatie plan
Reference No.: 2024
DEFINITIEF

Home
smart compact homes

Units: mm | Drawn: | Size: A3
Scale: 1:50 | Date: 04-10-2023 | Sheet: 1/1

This drawing remains our property and must be returned immediately at our request. It may not be copied, used or disclosed to third parties without our written permission. This drawing is copyrighted and any unauthorized use, distribution, reproduction or adaptation will be prosecuted.

01